TOWNSHIP 1 NORTH, RANGE 41 EAST, OF THE WILLAMETTE MERIDIAN, OREGON

VALE DISTRICT - BAKER RA

STATUS OF PUBLIC DOMAIN
LAND AND MINERAL TITLES

MT PLAT

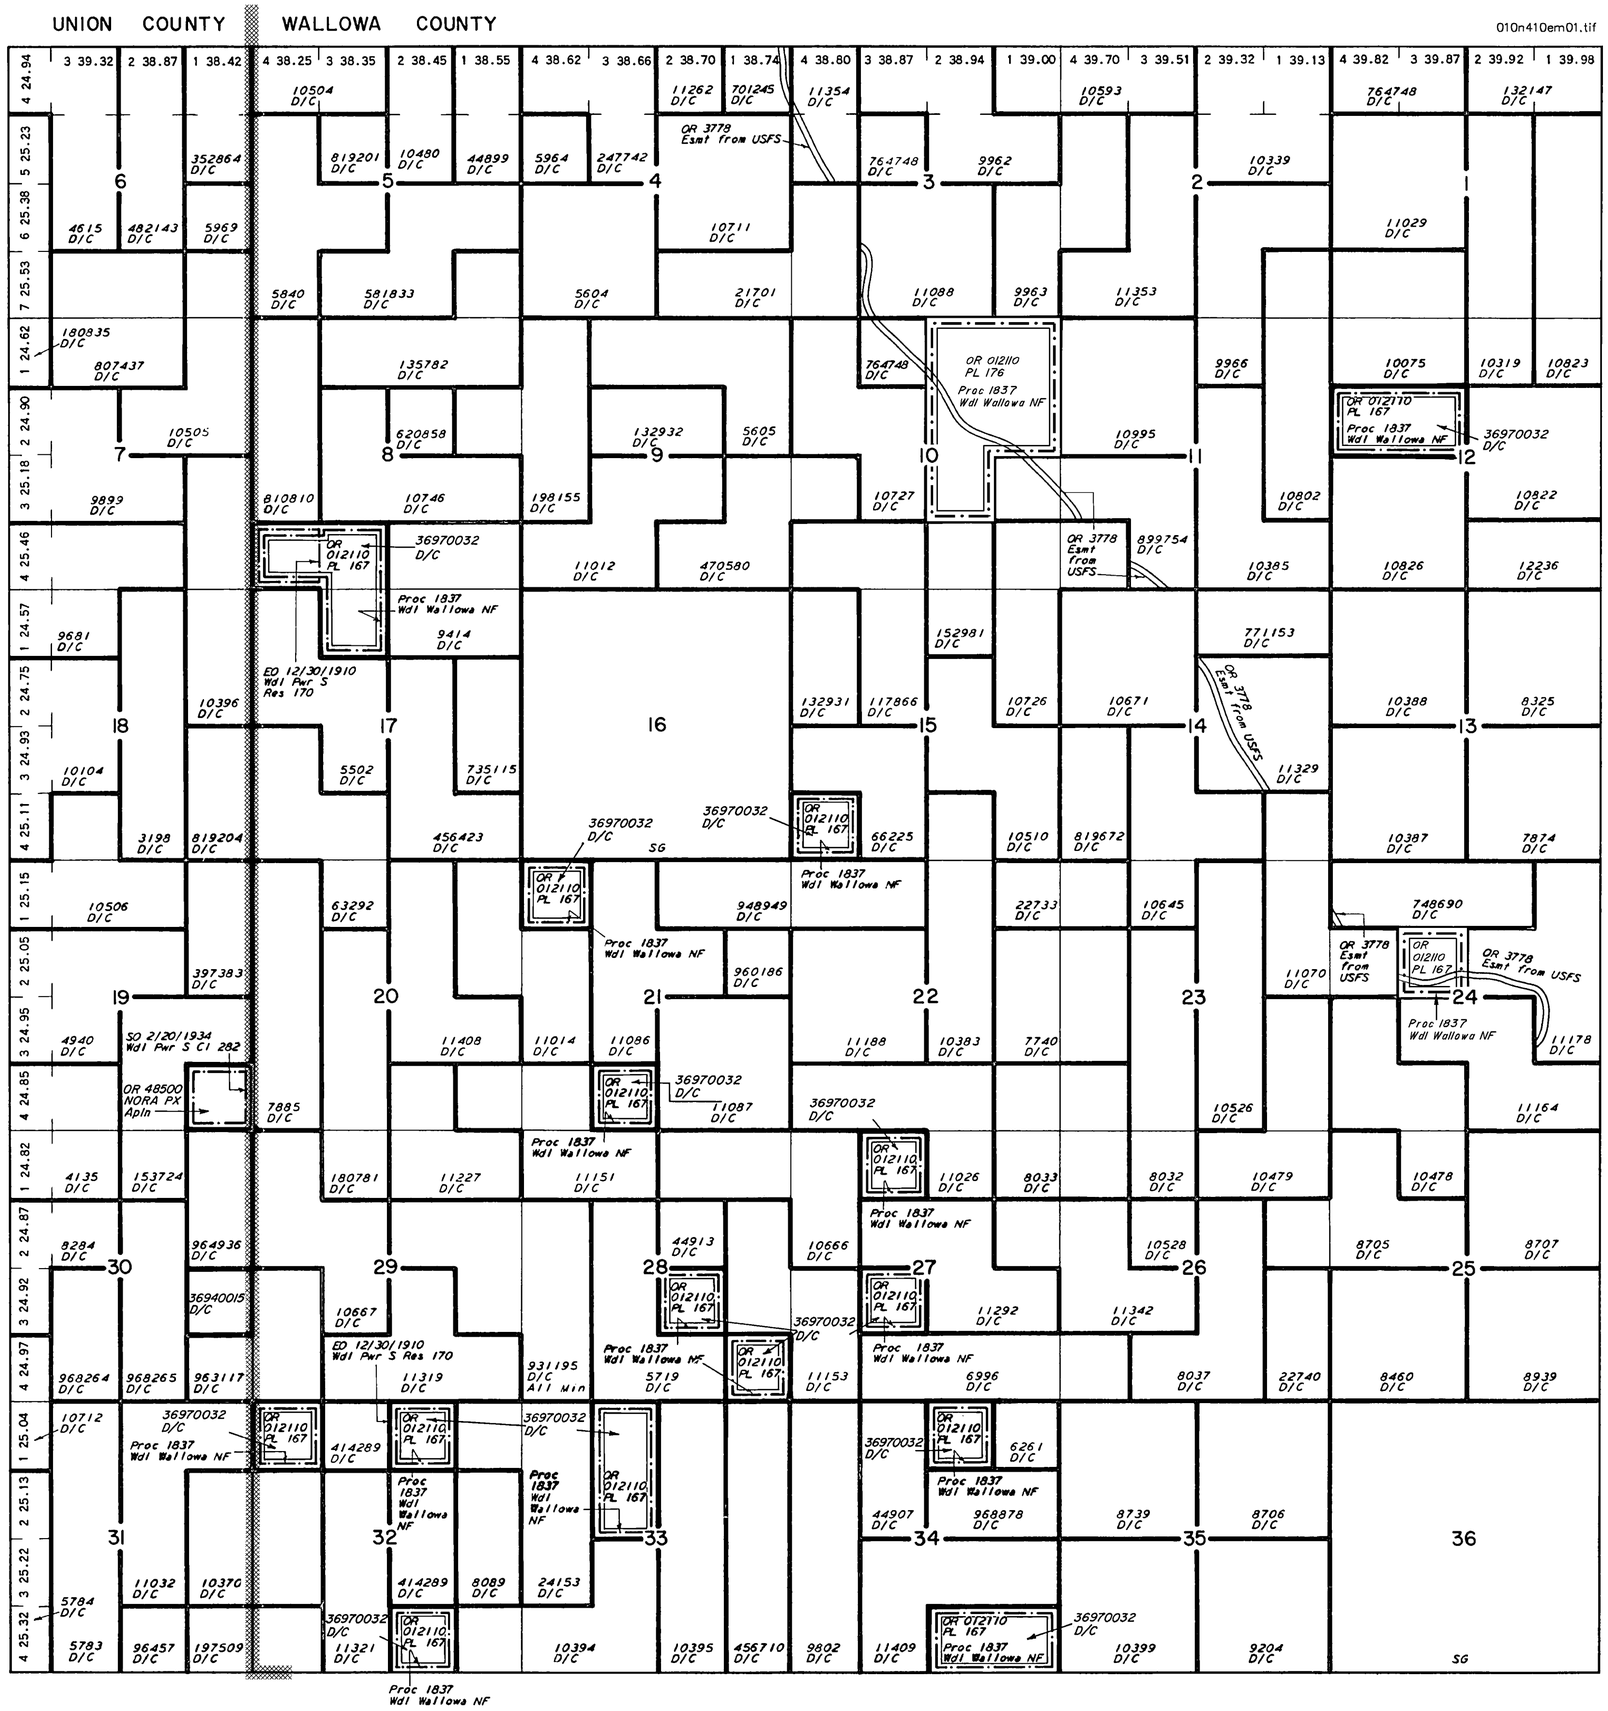

INDEX TO SEGREGATED TRACTS				
RESURVEY	ORIGINAL SURVEY			
TRACT NO	T	R	SEC	SUBDIVISION

FOR ORDERS AFFECTING DISPOSAL OR USE OF
UNIDENTIFIED LANDS WITHDRAWN FOR CLASSIFICATION,
MINERAL, WATER AND/OR OTHER PUBLIC PURPOSES,
REFER TO INDEX OF MISCELLANEOUS DOCUMENTS

OR 012110 Det PL 167 (Act of Cong 7/23/1955)
completed 10/12/1962 all NF surface Mgmt by USFS

PLO 2938 Pwr S Res 170 Open to Entry
Subj to Sec 24 FPA
Sec 8: SW¼SW¼
Sec 32: NW¼NE¼

PLO 2938 Pwr S Res 282 Open to Entry
Subj to Sec 24 FPA
Sec 19: SE¼SE¼

FILE REF 010n410em01.tif		AutoMAP2000/GTX RasterCAD 6.0	
CONVERT JPEG 04/09/2002		BY H GISCH	
LAST UPDATE 05/21/2002		BY R LIGONS	
POSTED TO PUBLIC RECORDS 05/24/2002			
SURVEYED TOWNSHIP			
SURVEYED COORDINATE SOURCE			
GCDB NAD 83 CURRENT TO		N/A	
IMAGE SOURCE		SCANNED ORIGINAL MTP	
PROJECTION		N/A	
COORDINATE ELEVATION		N/A	
SOURCE FOR METES & BOUNDS		N/A	
NOTES			
USE PLAT			

SCALE in Chains
10 5 0 10 20 30 40 60 80
660 0 660 2640 3960 5280
SCALE in Feet

WARNING STATEMENT

This plat is the Bureau's Record of Title, and should be used only as a graphic display of the township survey data. Records hereon do not reflect title changes which may have been affected by lateral movements of rivers or other bodies of water. Refer to the cadastral surveys for official survey information.

T 1 N
R 41 E