TOWNSHIP 38 SOUTH RANGE 7 WEST OF THE WILLAMETTE MERIDIAN, OREGON

MEDFORD DISTRICT

JOSEPHINE COUNTY

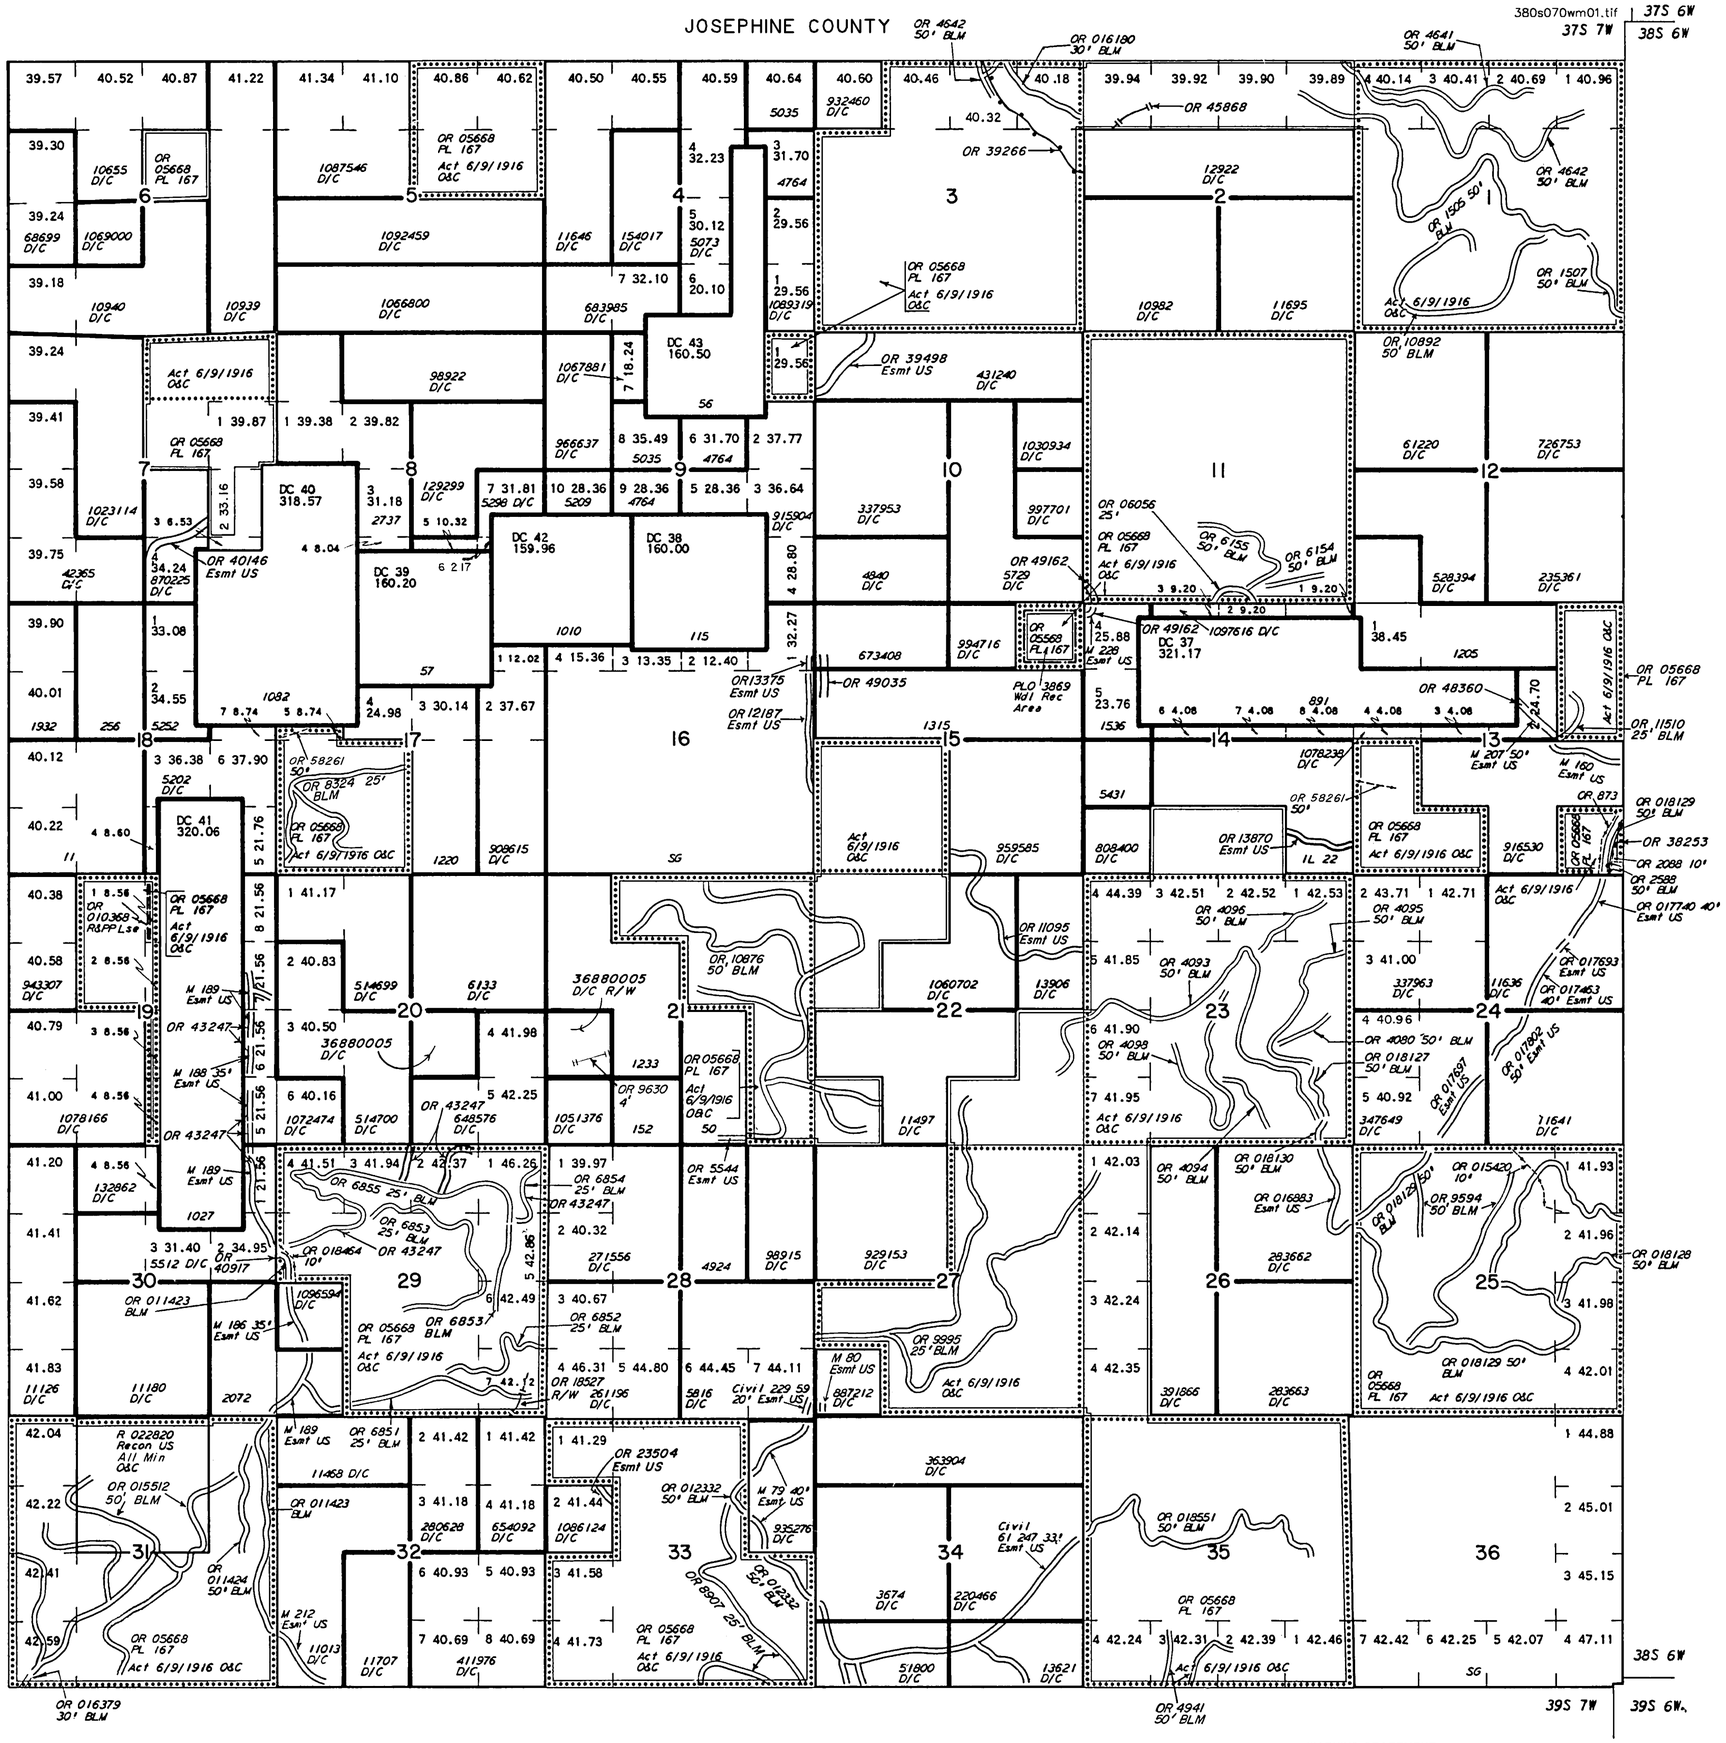

SCALE in Chains

10 5 0 10 20 30 40 60 80

660 0 660 2640 3960 5280

SCALE in Feet

WARNING STATEMENT

This plat is the Bureau's Record of Title, and should be used only as a graphic display of the township survey data. Records hereon do not reflect title changes which may have been affected by lateral movements of rivers or other bodies of water. Refer to the cadastral surveys for official survey information.

STATUS OF PUBLIC DOMAIN LAND AND MINERAL TITLES

MT PLAT

INDEX TO SEGREGATED TRACTS				
RESURVEY	ORIGINAL SURVEY			
TRACT NO	T	R	SEC	SUBDIVISION

FOR ORDERS AFFECTING DISPOSAL OR USE OF UNIDENTIFIED LANDS WITHDRAWN FOR CLASSIFICATION, MINERAL, WATER AND/OR OTHER PUBLIC PURPOSES, REFER TO INDEX OF MISCELLANEOUS DOCUMENTS

OR 05668 Det PL 167 (Act of Cong 07/23/1955) completed 05/26/1965, all PD surface Mgmt by BLM

PLO 5490 02/12/1975 Wdl Mult Use Mgmt OR 012693 All Public Lands under Sec Int Juris

FILE REF 380s070wm01.tif	ACAD Map2000/GTX RasterCAD 6.0	
CONVERT JPEG 04/07/2000	BY H GISCH	
LAST UPDATE 07/22/2003	BY D LEAVENWORTH	
POSTED TO PUBLIC RECORDS 09/05/2003		
SURVEYED TOWNSHIP		
SURVEYED COORDINATE SOURCE		
GCDB NAD 83 CURRENT TO	N/A	
IMAGE SOURCE	SCANNED ORIGINAL MTP	
PROJECTION	N/A	
COORDINATE ELEVATION	N/A	
SOURCE FOR METES & BOUNDS	N/A	
NOTES		
USE PLAT		

T 38 S
R 7 W