TOWNSHIP 2 NORTH RANGE 6 EAST OF THE WILLAMETTE MERIDIAN, WASHINGTON

SPOKANE DISTRICT WENATCHEE R A

SKAMANIA COUNTY

020n060em01.tif

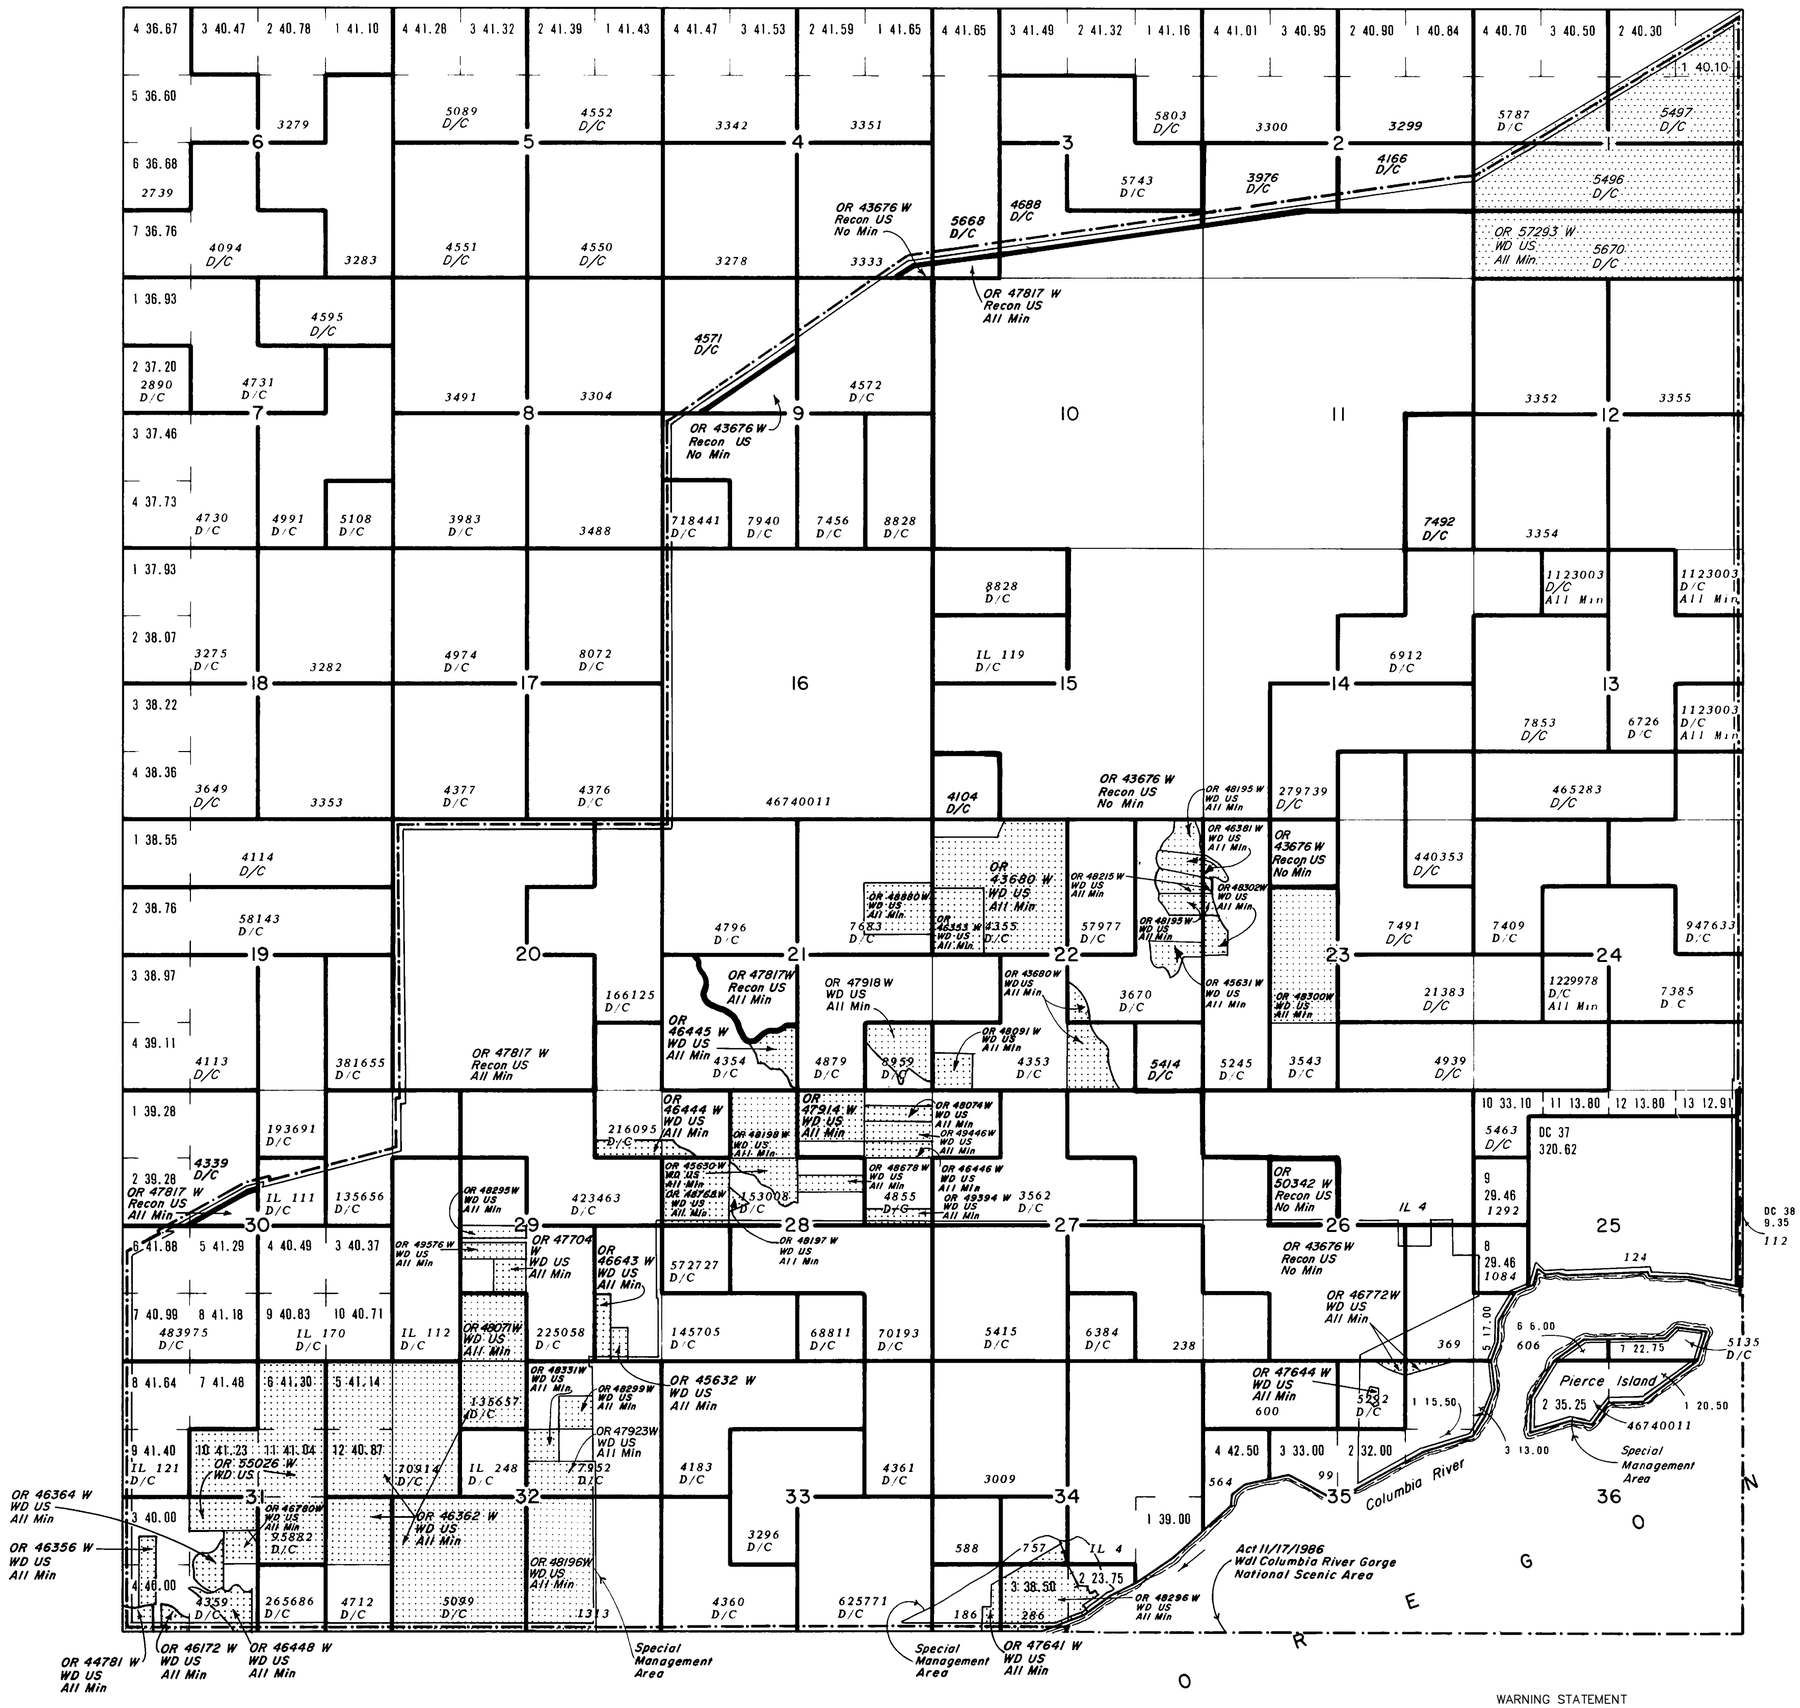

SCALE in Chains

10 5 0 10 20 30 40 60 80

660 0 660 2640 3960 5280

SCALE in Feet

WARNING STATEMENT

This plat is the Bureau's Record of Title, and should be used only as a graphic display of the township survey data. Records hereon do not reflect title changes which may have been affected by lateral movements of rivers or other bodies of water. Refer to the cadastral surveys for official survey information.

STATUS OF PUBLIC DOMAIN LAND AND MINERAL TITLES AND ACQUIRED LANDS

MT PLAT

INDEX TO SEGREGATED TRACTS				
RESURVEY	ORIGINAL SURVEY			
TRACT NO	T	R	SEC	SUBDIVISION

FOR ORDERS AFFECTING DISPOSAL OR USE OF UNIDENTIFIED LANDS WITHDRAWN FOR CLASSIFICATION, MINERAL, WATER AND/OR OTHER PUBLIC PURPOSES, REFER TO INDEX OF MISCELLANEOUS DOCUMENTS.

Refer to HI for PL 167, R/W, Esmt, on all lands, see MTP and HI for US rights on private land

All PD land within Colunbia River Gorge National Scenic Area Trt Juris to USFS

OR 55952 W X Deed from USFS
Sec 31: E 200' of W 360' Excl S 110' M&B 2 06 A

OR 56991 W WD to US Acq lands
Sec 34: Portion Lot 2 M&B 130 A

FILE REF 020n060em01.tif		AutoMAP2000/GTX RasterCAD 6 0	
CONVERT JPEG 01/29/2001		BY H. GISCH	
LAST UPDATE 02/24/2003		BY D. LEAVENWORTH	
POSTED TO PUBLIC RECORDS 03/28/2003			
SURVEYED TOWNSHIP			
SURVEYED COORDINATE SOURCE			
GCDB NAD 83 CURRENT TO		N/A	
IMAGE SOURCE		SCANNED ORIGINAL MTP	
PROJECTION		N/A	
COORDINATE ELEVATION		N/A	
SOURCE FOR METES & BOUNDS		N/A	
NOTES			
USE PLAT			

T 2 N
R 6 E