TOWNSHIP 15 NORTH RANGE 29 EAST OF THE WILLAMETTE MERIDIAN, WASHINGTON

SPOKANE DISTRICT

ADAMS COUNTY

150n290eu01.tif

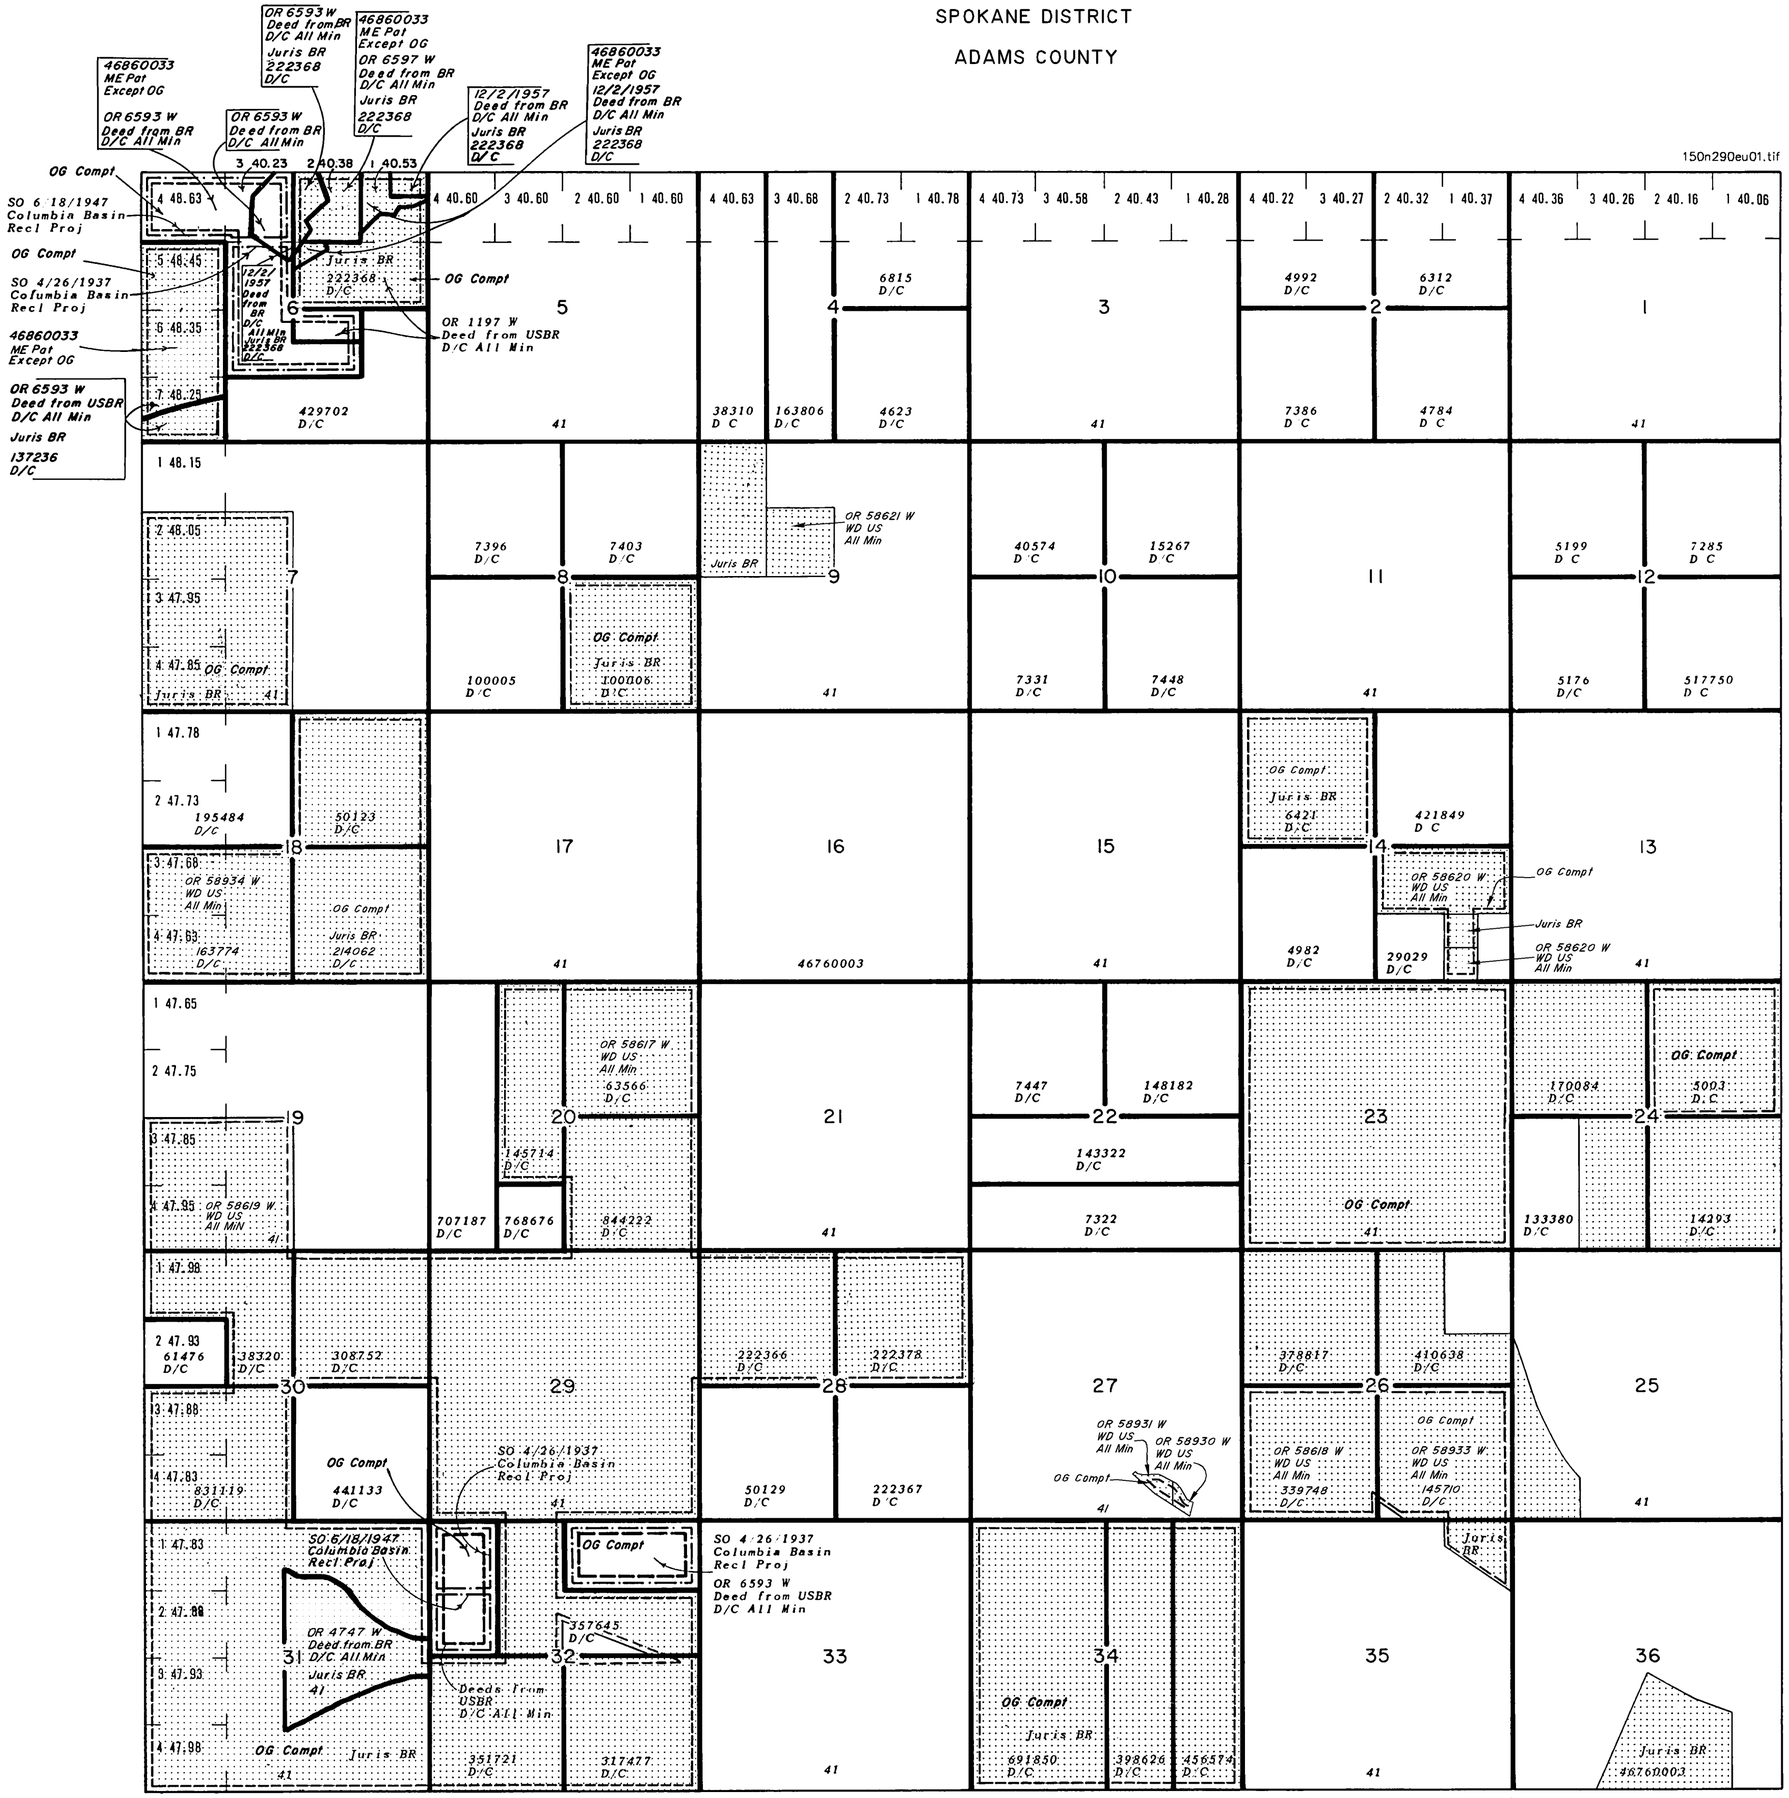

SCALE in Chains

10 5 0 10 20 30 40 60 80

660 0 660 2640 3960 5280

SCALE in Feet

WARNING STATEMENT

This plat is the Bureau's Record of Title, and should be used only as a graphic display of the township survey data. Records hereon do not reflect title changes which may have been affected by lateral movements of rivers or other bodies of water. Refer to the cadastral surveys for official survey information.

STATUS OF PUBLIC DOMAIN LAND AND MINERAL TITLES AND ACQUIRED LANDS

MT/USE PLAT

INDEX TO SEGREGATED TRACTS				
RESURVEY	ORIGINAL SURVEY			
TRACT NO	T	R	SEC	SUBDIVISION

FOR ORDERS AFFECTING DISPOSAL OR USE OF UNIDENTIFIED LANDS WITHDRAWN FOR CLASSIFICATION, MINERAL, WATER AND/OR OTHER PUBLIC PURPOSES, REFER TO INDEX OF MISCELLANEOUS DOCUMENTS

Refer to HI for PL 167, R/W, Esmt, 44LD513, on all lands, see MTP and HI for US rights on private land

Note: No Min Acq
Sec 24: NW¼, E½SW¼, SE¼
Sec 25: M&B W½W½
Sec 26: W½NE¼, NW¼, M&B SE¼NE¼
Sec 36: M&B S½

OR 45767 W Deed from US D/C, All Min
Sec 27: M&B S½SE¼

FILE REF 150n290eu01.tif	ACAD Map2000/GTX RasterCAD 6.0
CONVERT JPEG 6/11/2003	BY H GISCH
LAST UPDATE 10/23/2003	BY R LIGONS
POSTED TO PUBLIC RECORDS 10/24/2003	
SURVEYED TOWNSHIP	
SURVEYED COORDINATE SOURCE	
GCDB NAD 83 CURRENT TO	N/A
IMAGE SOURCE	SCANNED ORIGINAL MTP
PROJECTION	N/A
COORDINATE ELEVATION	N/A
SOURCE FOR METES & BOUNDS	N/A
NOTES OR 58932W frozen, until FmU map is located 06/23/03	
USE PLAT Lsbl Min	

T 15 N
R 29 E