TOWNSHIP 27 NORTH RANGE 22 EAST OF THE WILLAMETTE MERIDIAN, WASHINGTON

SPOKANE DISTRICT - WENATCHEE RA

CHELAN COUNTY

STATUS OF PUBLIC DOMAIN LAND AND MINERAL TITLES AND ACQUIRED LANDS

MT/USE PLAT

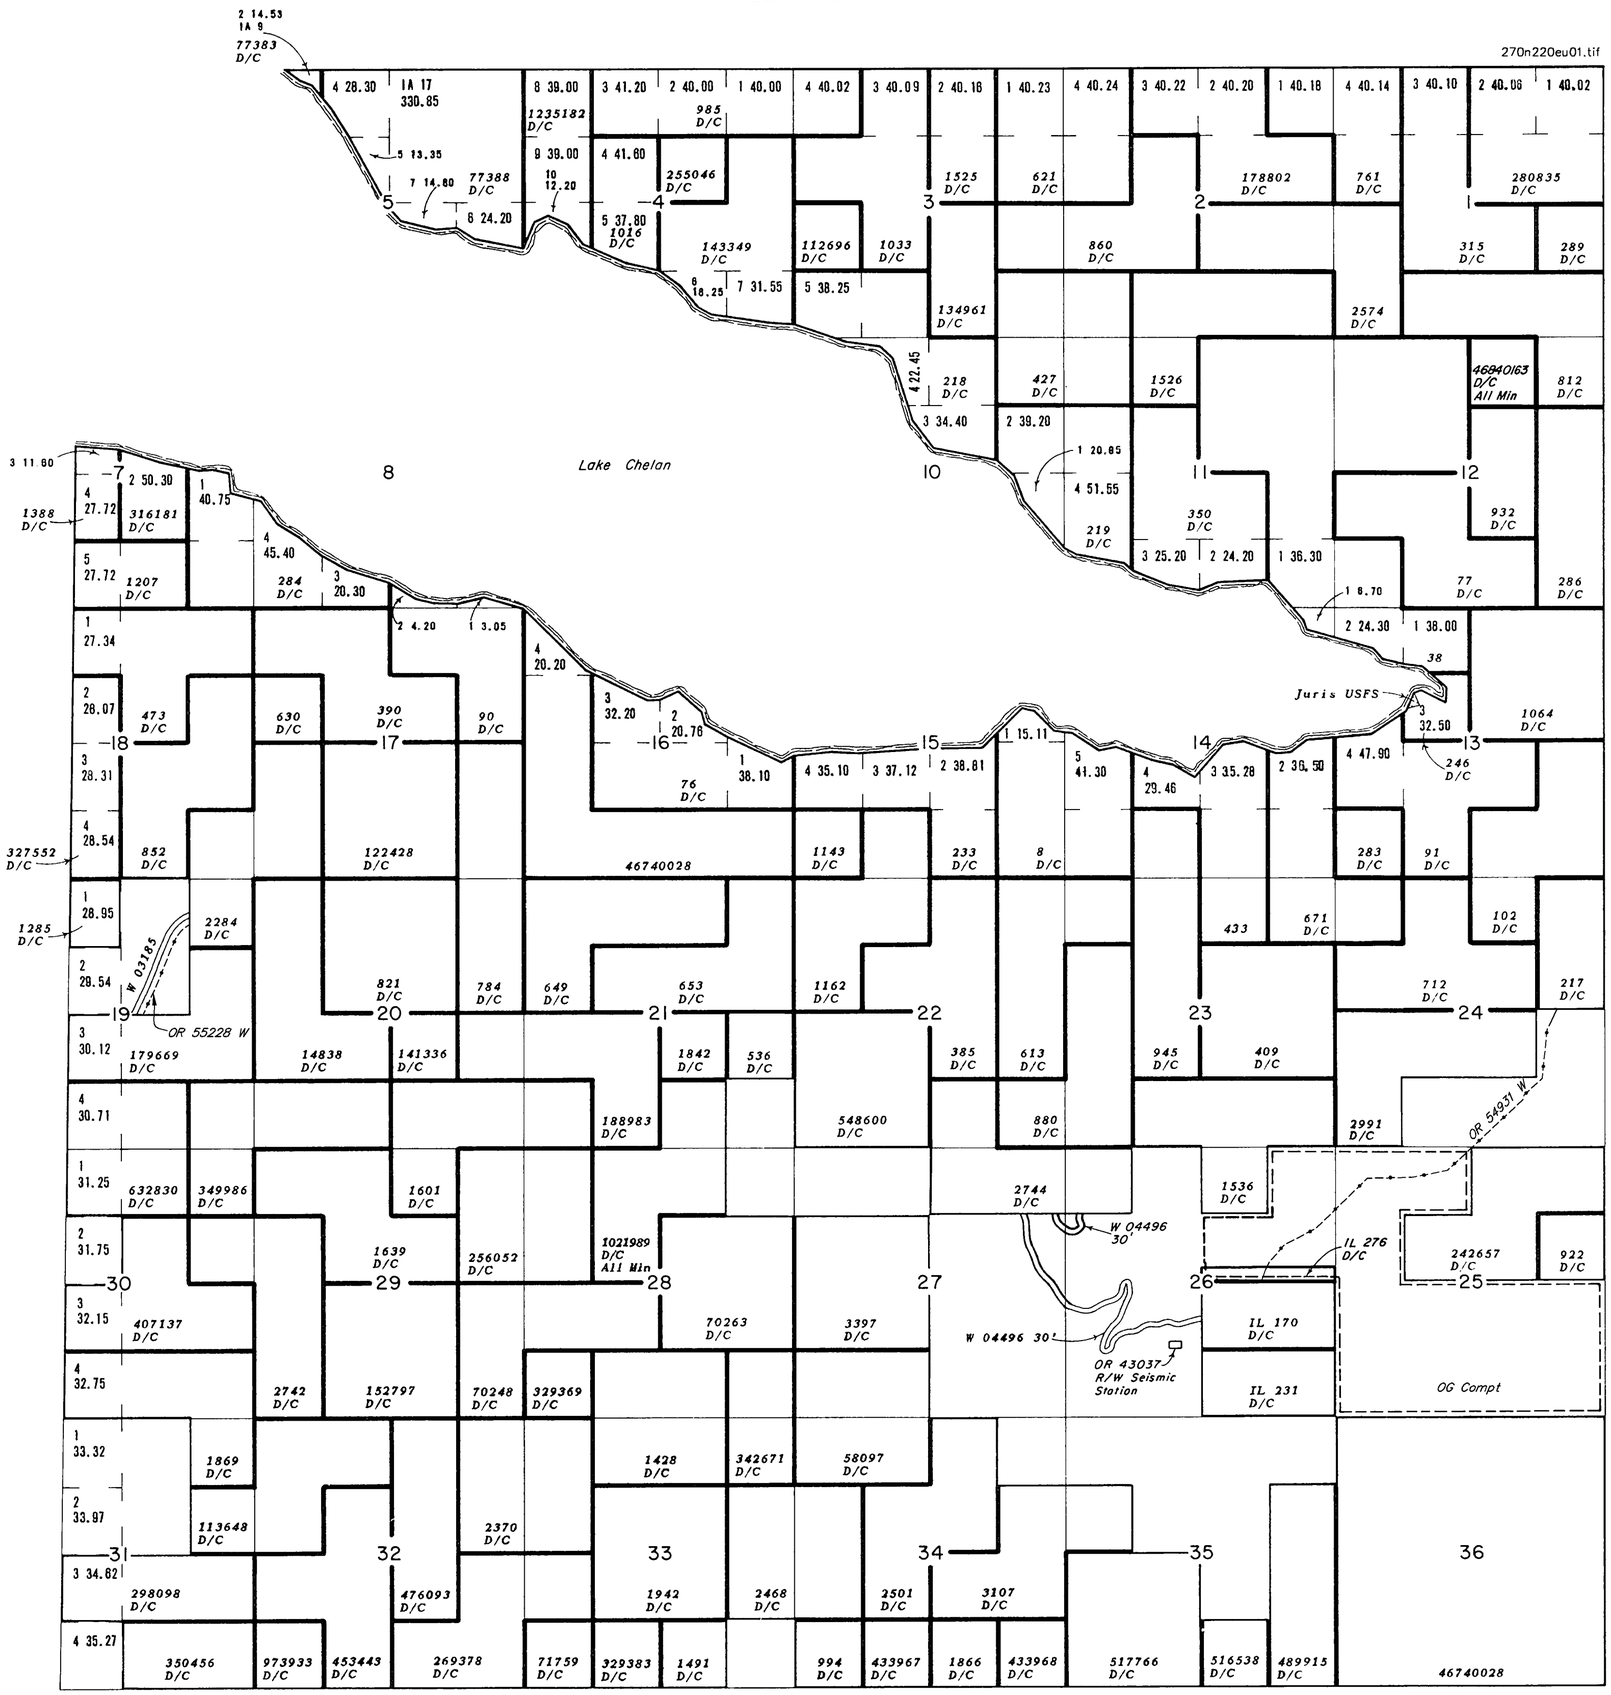

INDEX TO SEGREGATED TRACTS				
RESURVEY	ORIGINAL SURVEY			
TRACT NO	T	R	SEC	SUBDIVISION

FOR ORDERS AFFECTING DISPOSAL OR USE OF UNIDENTIFIED LANDS WITHDRAWN FOR CLASSIFICATION, MINERAL, WATER AND/OR OTHER PUBLIC PURPOSES, REFER TO INDEX OF MISCELLANEOUS DOCUMENTS.

Refer to HI for PL 167, R/W, Esmt, 44LD513, on all lands, see MTP and HI for US rights on private land

SCALE in Chains: 10 5 0 10 20 30 40 60 80

SCALE in Feet: 660 0 660 2640 3960 5280

WARNING STATEMENT

This plat is the Bureau's Record of Title, and should be used only as a graphic display of the township survey data. Records hereon do not reflect title changes which may have been affected by lateral movements of rivers or other bodies of water. Refer to the cadastral surveys for official survey information.

FILE REF 270n220eu01.tif		AutoMAP2000/GTX RasterCAD 6.0	
CONVERT JPEG 07/12/2001		BY H. GISCH	
LAST UPDATE 11/08/2002		BY D. LEAVENWORTH	
POSTED TO PUBLIC RECORDS 11/18/2002			
SURVEYED TOWNSHIP			
SURVEYED COORDINATE SOURCE			
GCDB NAD 83 CURRENT TO		N/A	
IMAGE SOURCE		SCANNED ORIGINAL MTP	
PROJECTION		N/A	
COORDINATE ELEVATION		N/A	
SOURCE FOR METES & BOUNDS		N/A	
NOTES			
USE PLAT Lsbl Min			

T 27 N
R 22 E